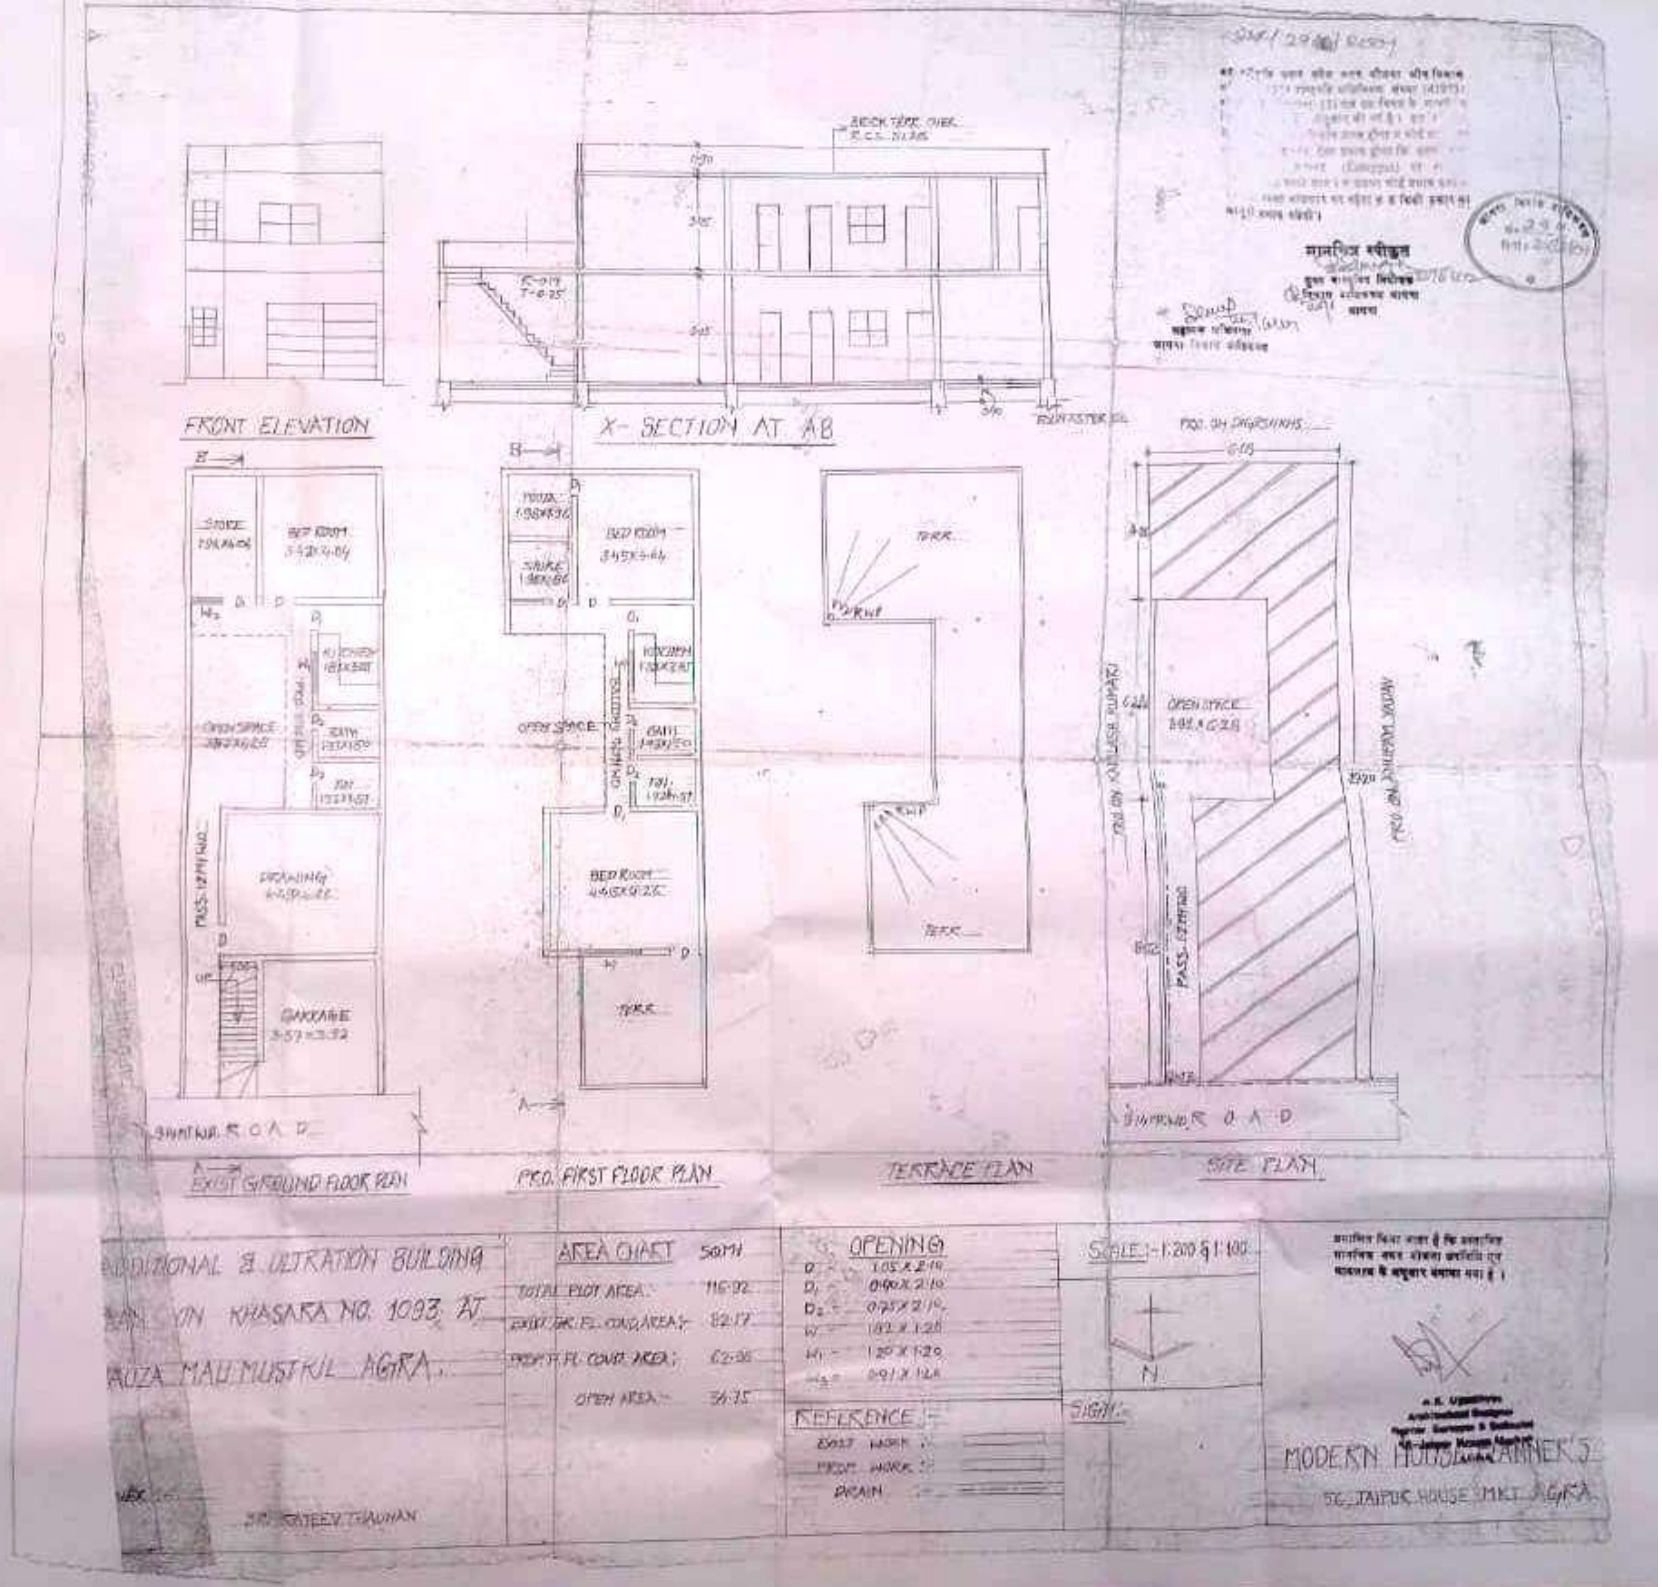
FRONT ELEVATION
X- SECTION AT AB
EXIST GROUND FLOOR PLAN
PRO. FIRST FLOOR PLAN
TERRACE PLAN
SITE PLAN
AREA CHART
OPENINGS
REFERENCE
SCALE :- 1:200 & 1:100
MODERN HOUSE PLANNERS